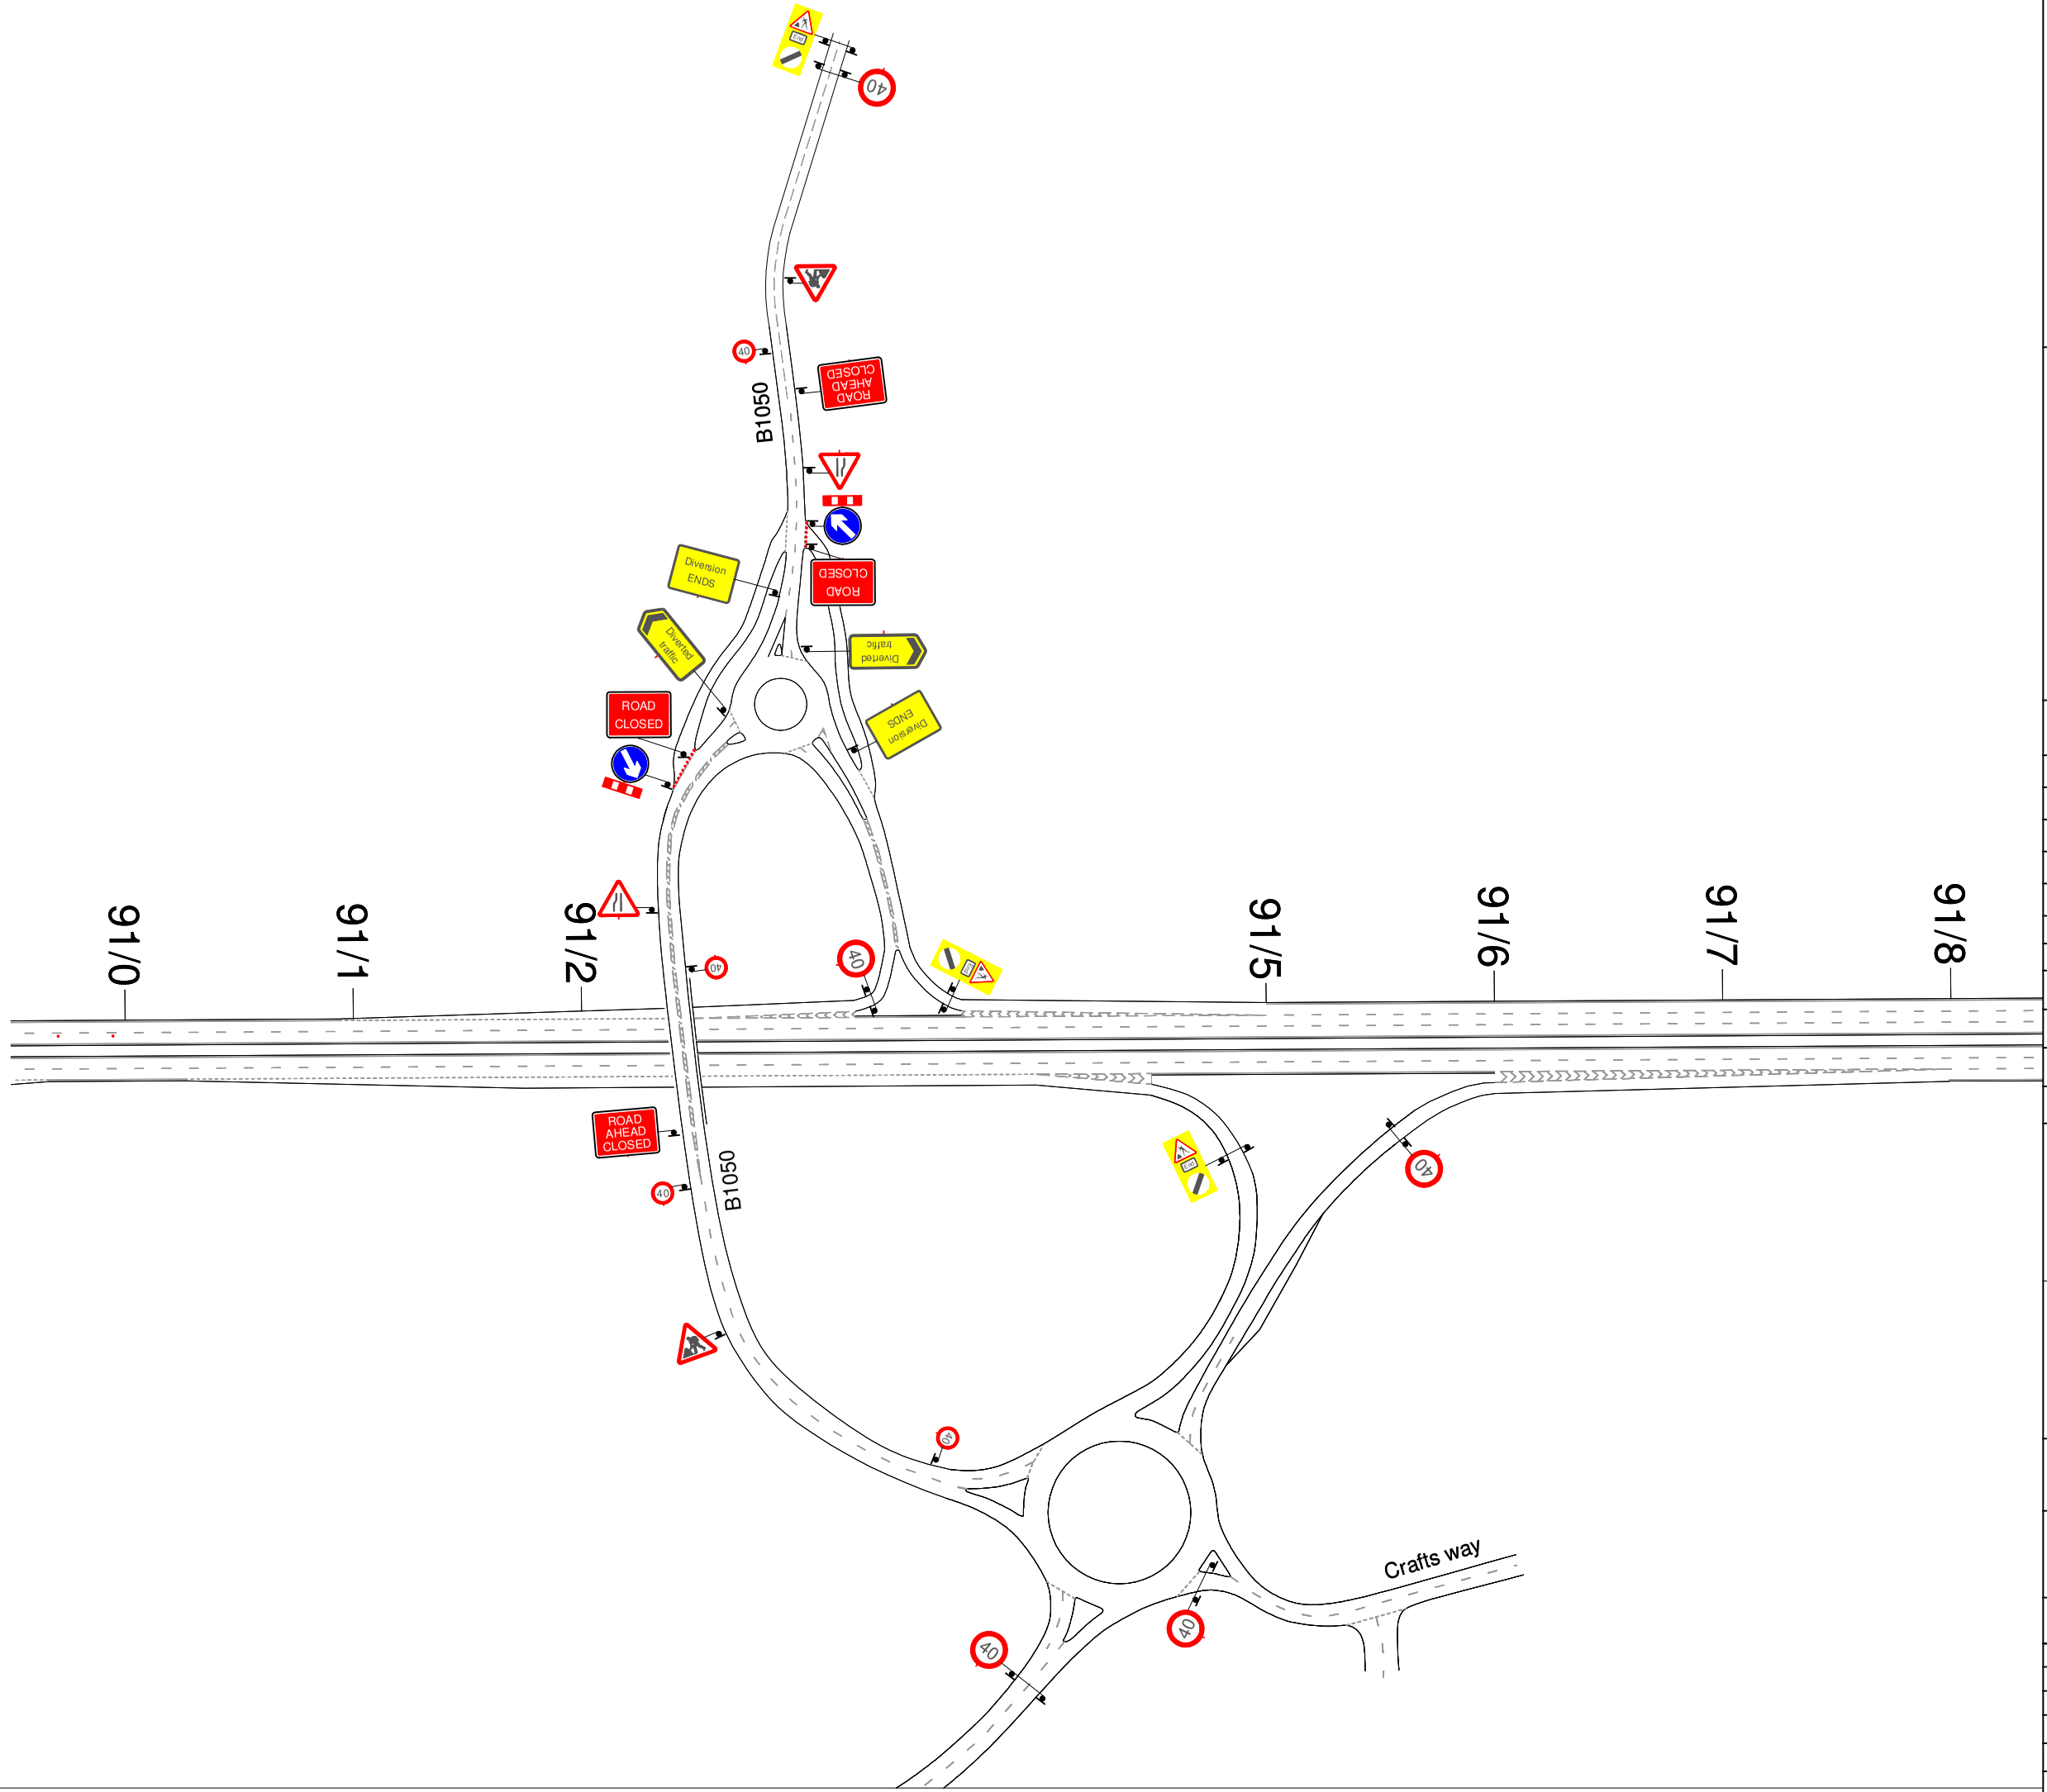

NOTES:

1, When the A14 Mainline works are installed the de - regs on the Entry slip roads will be swapped to work in conjunction with the main line.

2, 40 mph repeaters to be put out at 350m intervals..

KEY:

IN ADDITION TO THE HAZARDS/RISKS NORMALLY ASSOCIATED WITH THE TYPES OF WORK DETAILED ON THIS DRAWING, PLEASE NOTE THE FOLLOWING SIGNIFICANT RESIDUAL RISKS

HAZARD/RISK	RATING HIGH/MED/LOW
1.	

Preliminary		For approval	
For comment		Final Design	X

Drawn by: Paul Collins		Date: 09/09/2016	
Checked by: Craig Field		Date: 09/09/2016	
Approved by: Dave Brown		Date: 12/09/2016	
Original size	A1	Scale	NTS

HW Martin Traffic Management
Fordbridge Lane
Blackwell
Derbyshire
DE555JY
Tel - 01773 813213
Facsimile - 01773 813331
www.hwmartin.com

Client.

A14 Integrated Delivery Team

Project Title. A14 Enabling Works

Drawing Title. JCT29 Bar Hill 40mph speed limit with filter lanes closed

Drawing No. HWM/TM/C2228/PC/003/Rev0

Revision details

Revision	-	Sheet No.	1 of 1

Revised by:	Rev:	Date: